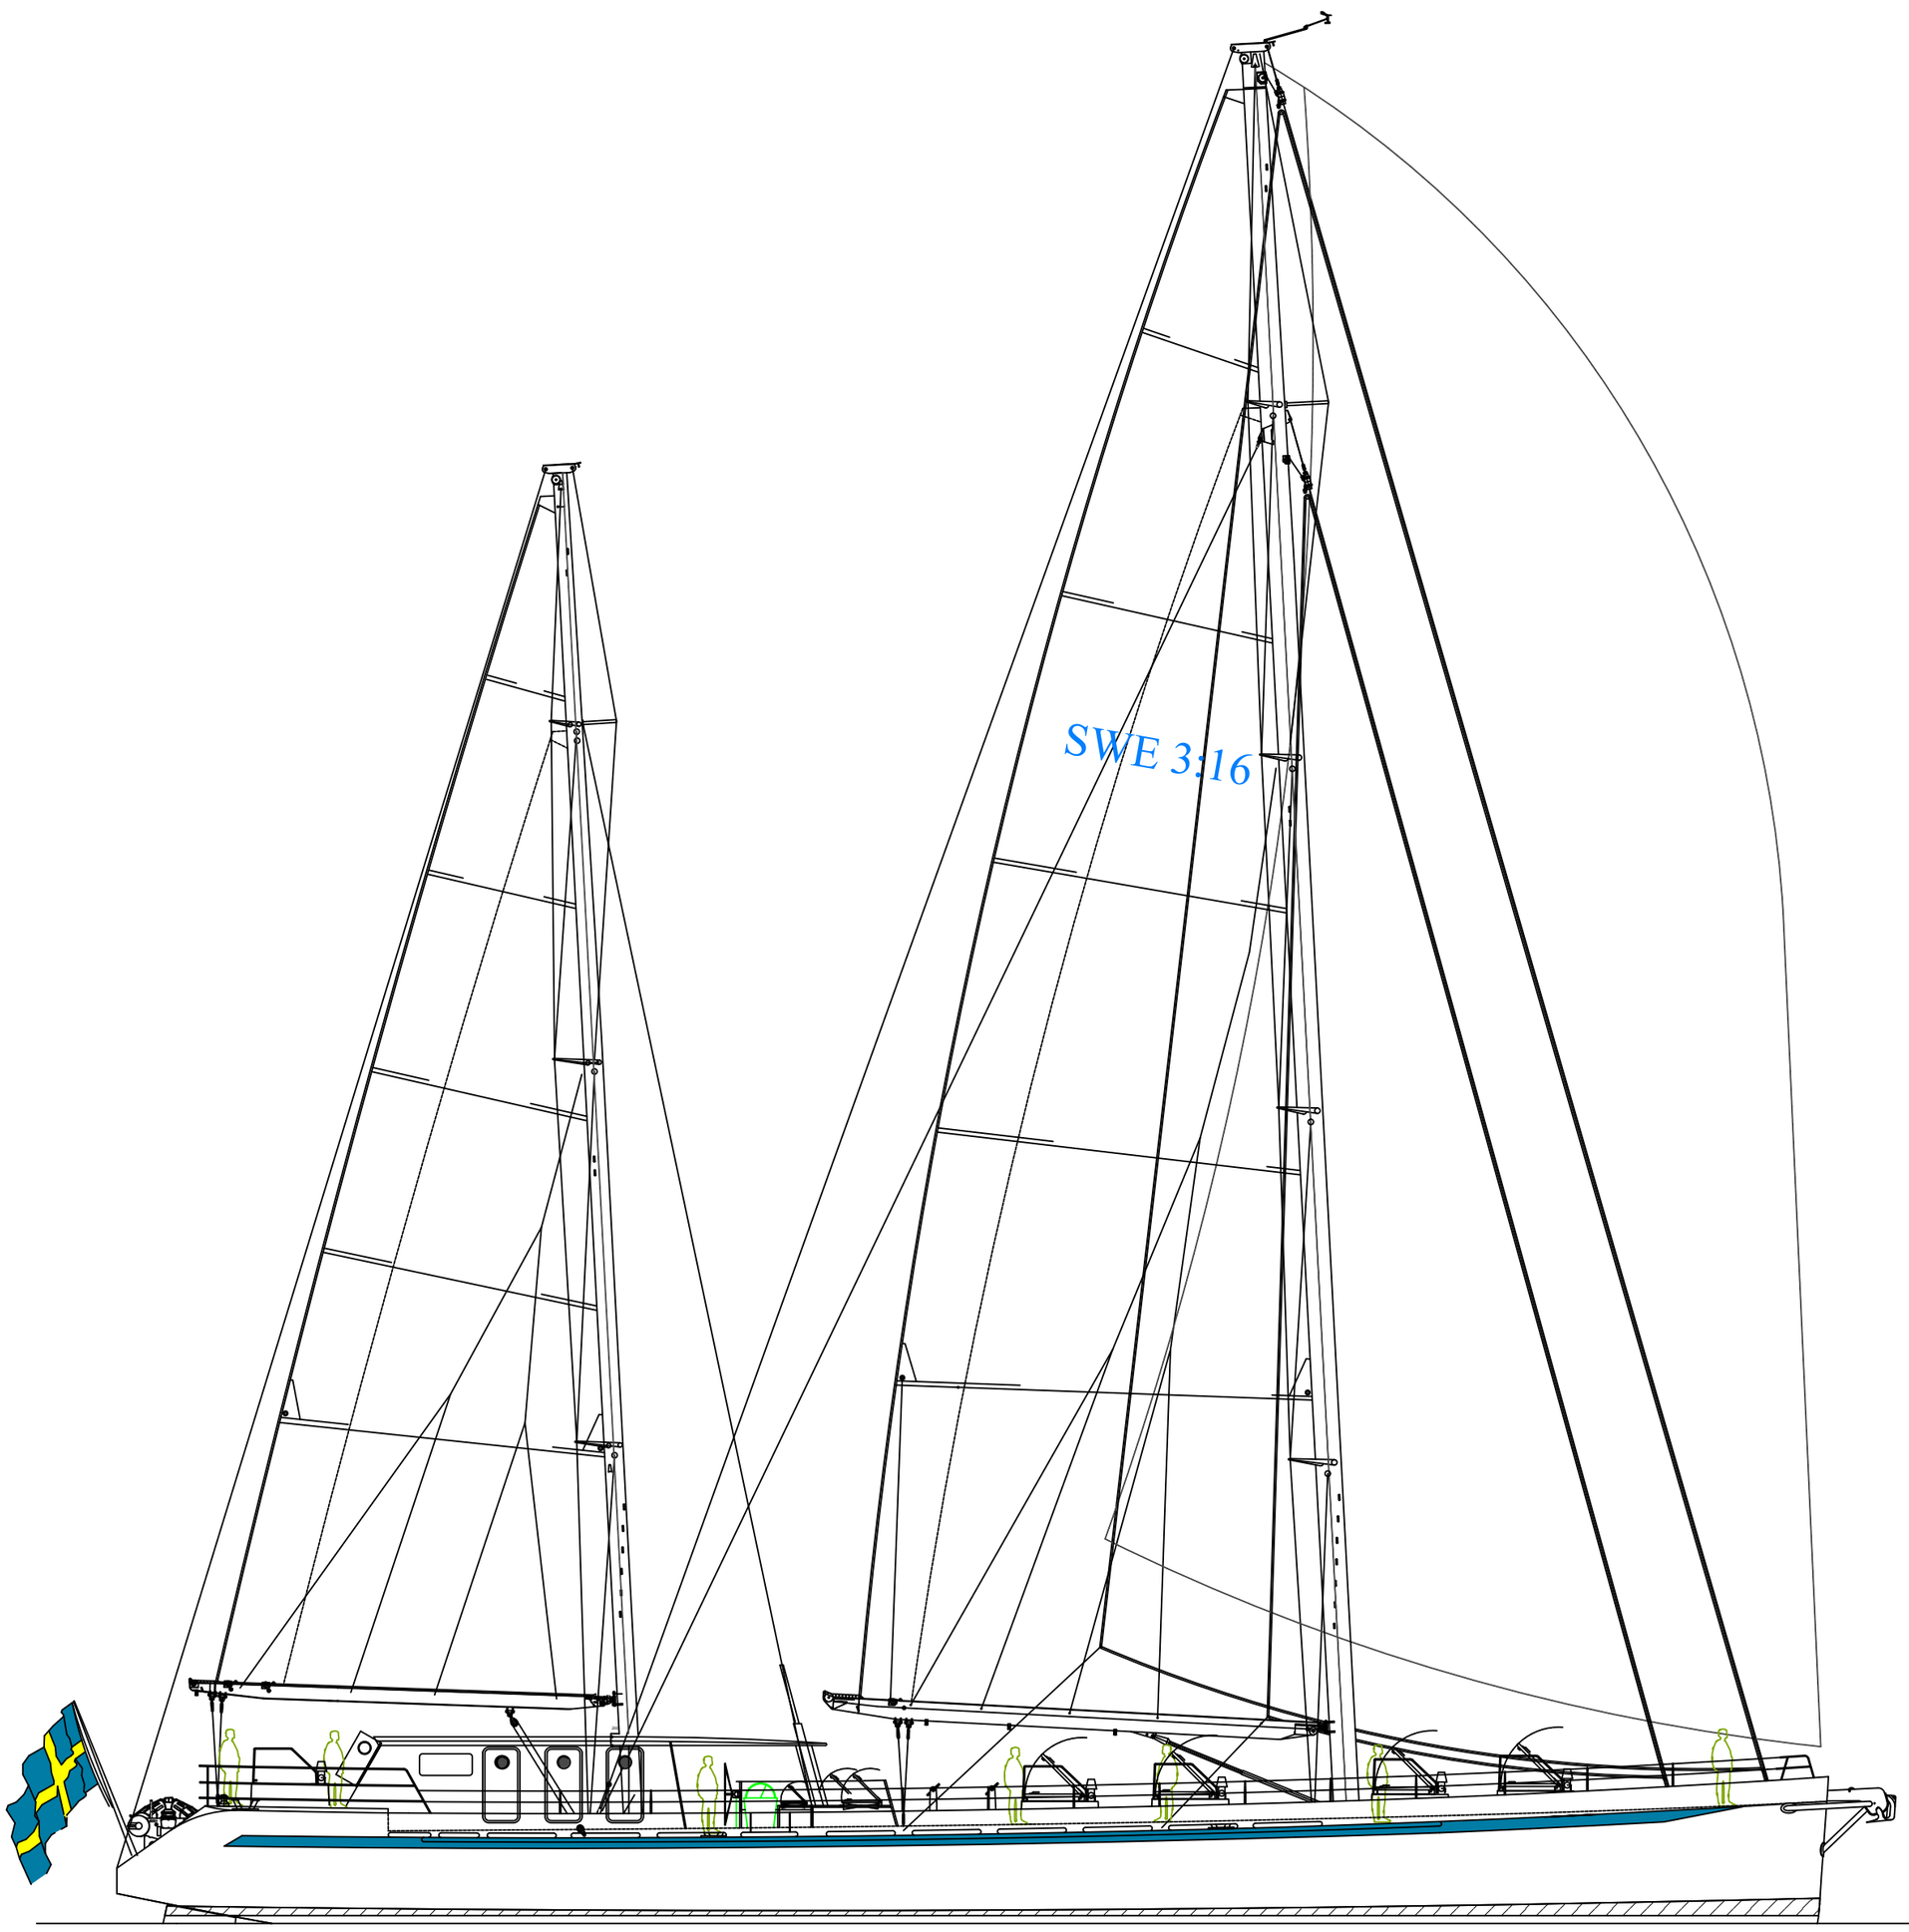
SWE 3116

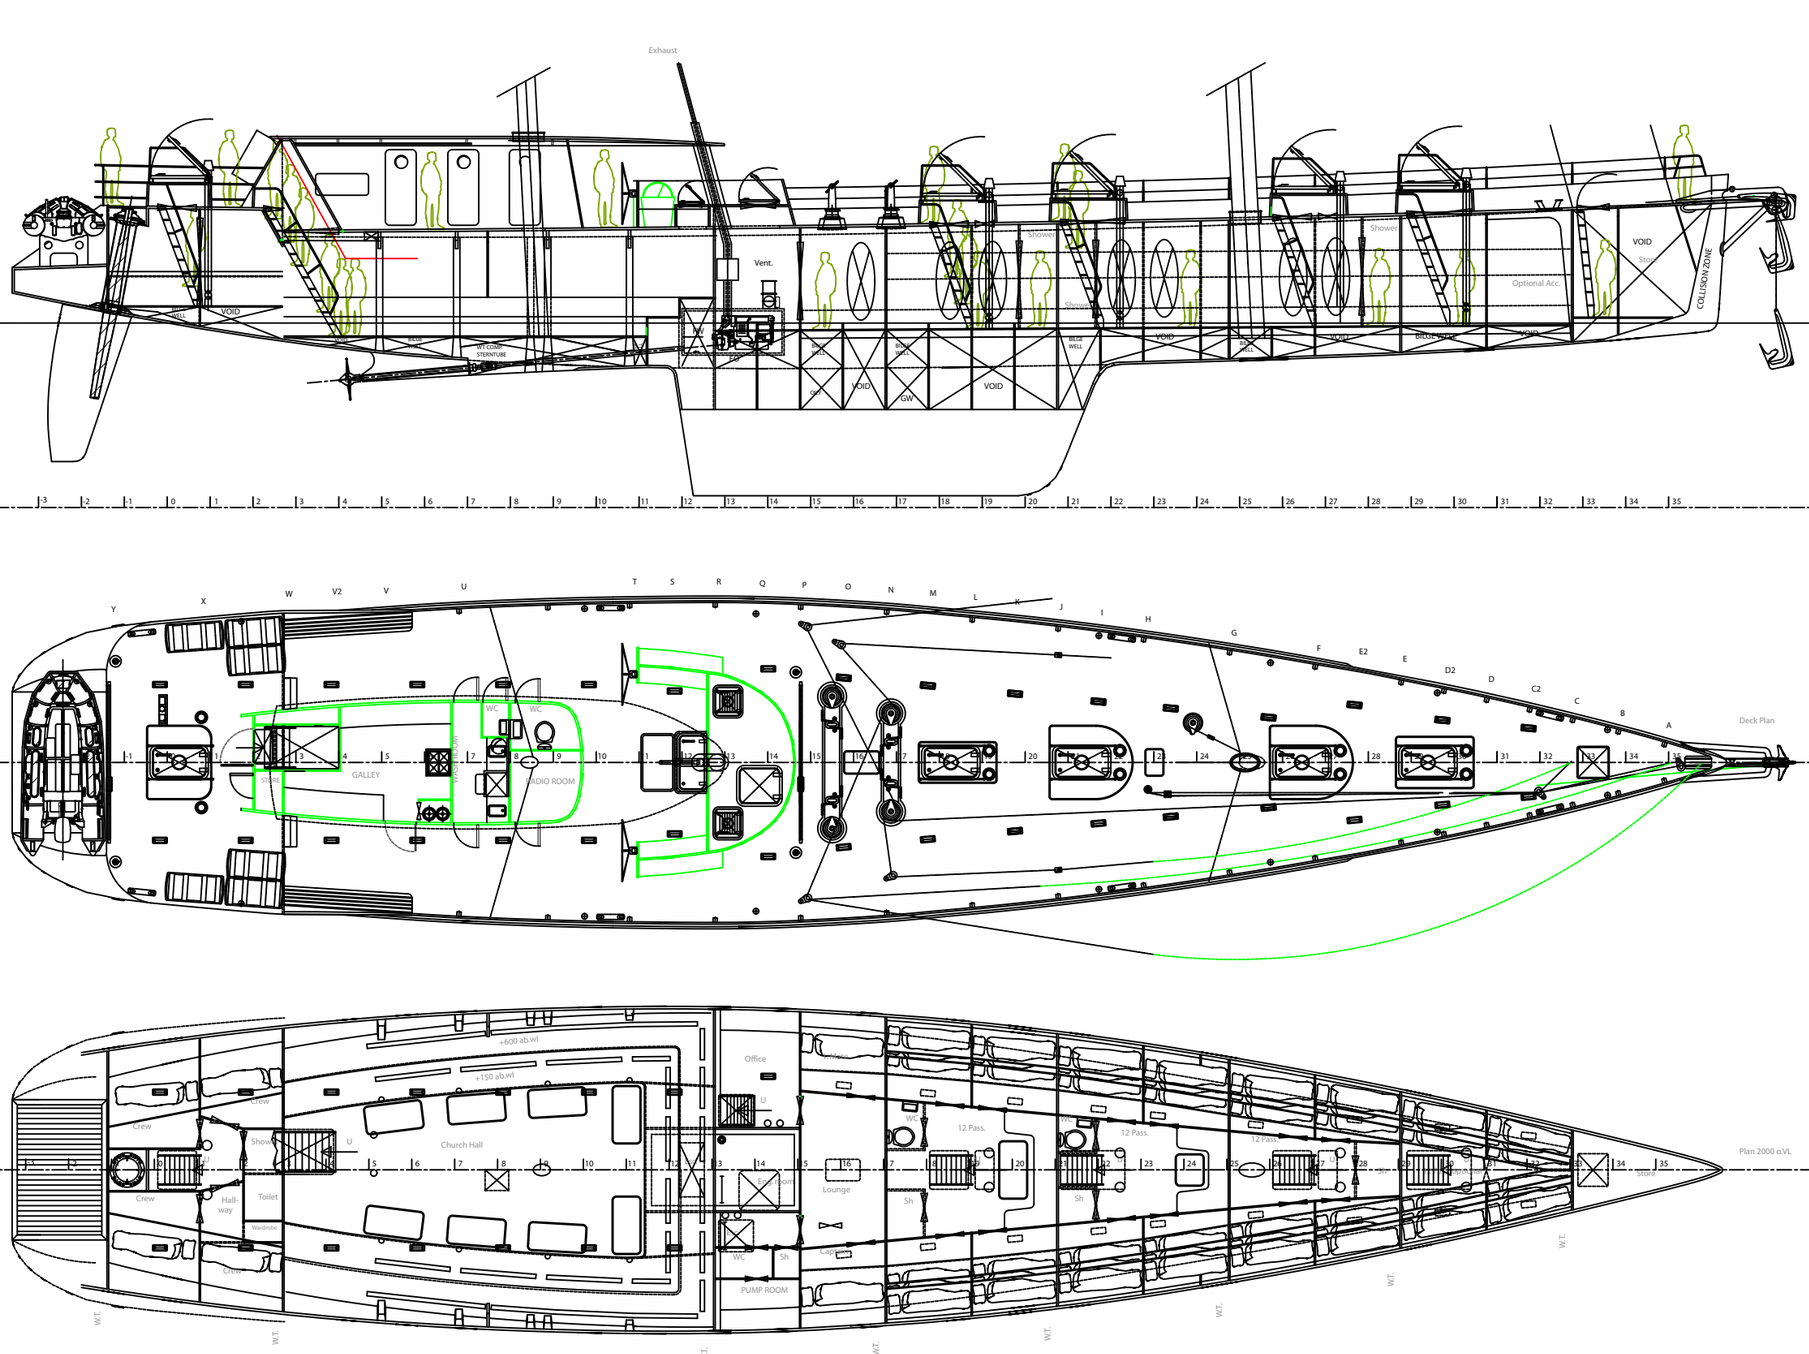
Exhaust
Vent.
VOID
Showers
Optional Acc.
COLLISION ZONE
WT COOLING SYSTEM TANK
BILGE WELL
GW
Deck Plan
WC
WC
GALLEY
RADIO ROOM
Plan 2000 o.VL
Office
+600 ab.wl
+150 ab.wl
Crew
Crew
Crew
Crew
Show
Hall way
Toilet
Wardrobe
Church Hall
Lounge
12 Pass.
12 Pass.
12 Pass.
Sh
Sh
WC
Sh
PUMP ROOM
W.T.
W.T.
W.T.
W.T.
W.T.
W.T.
W.T.